Heating/Cooling Schematic with DHRC, Modular Chiller and Cooling Tower

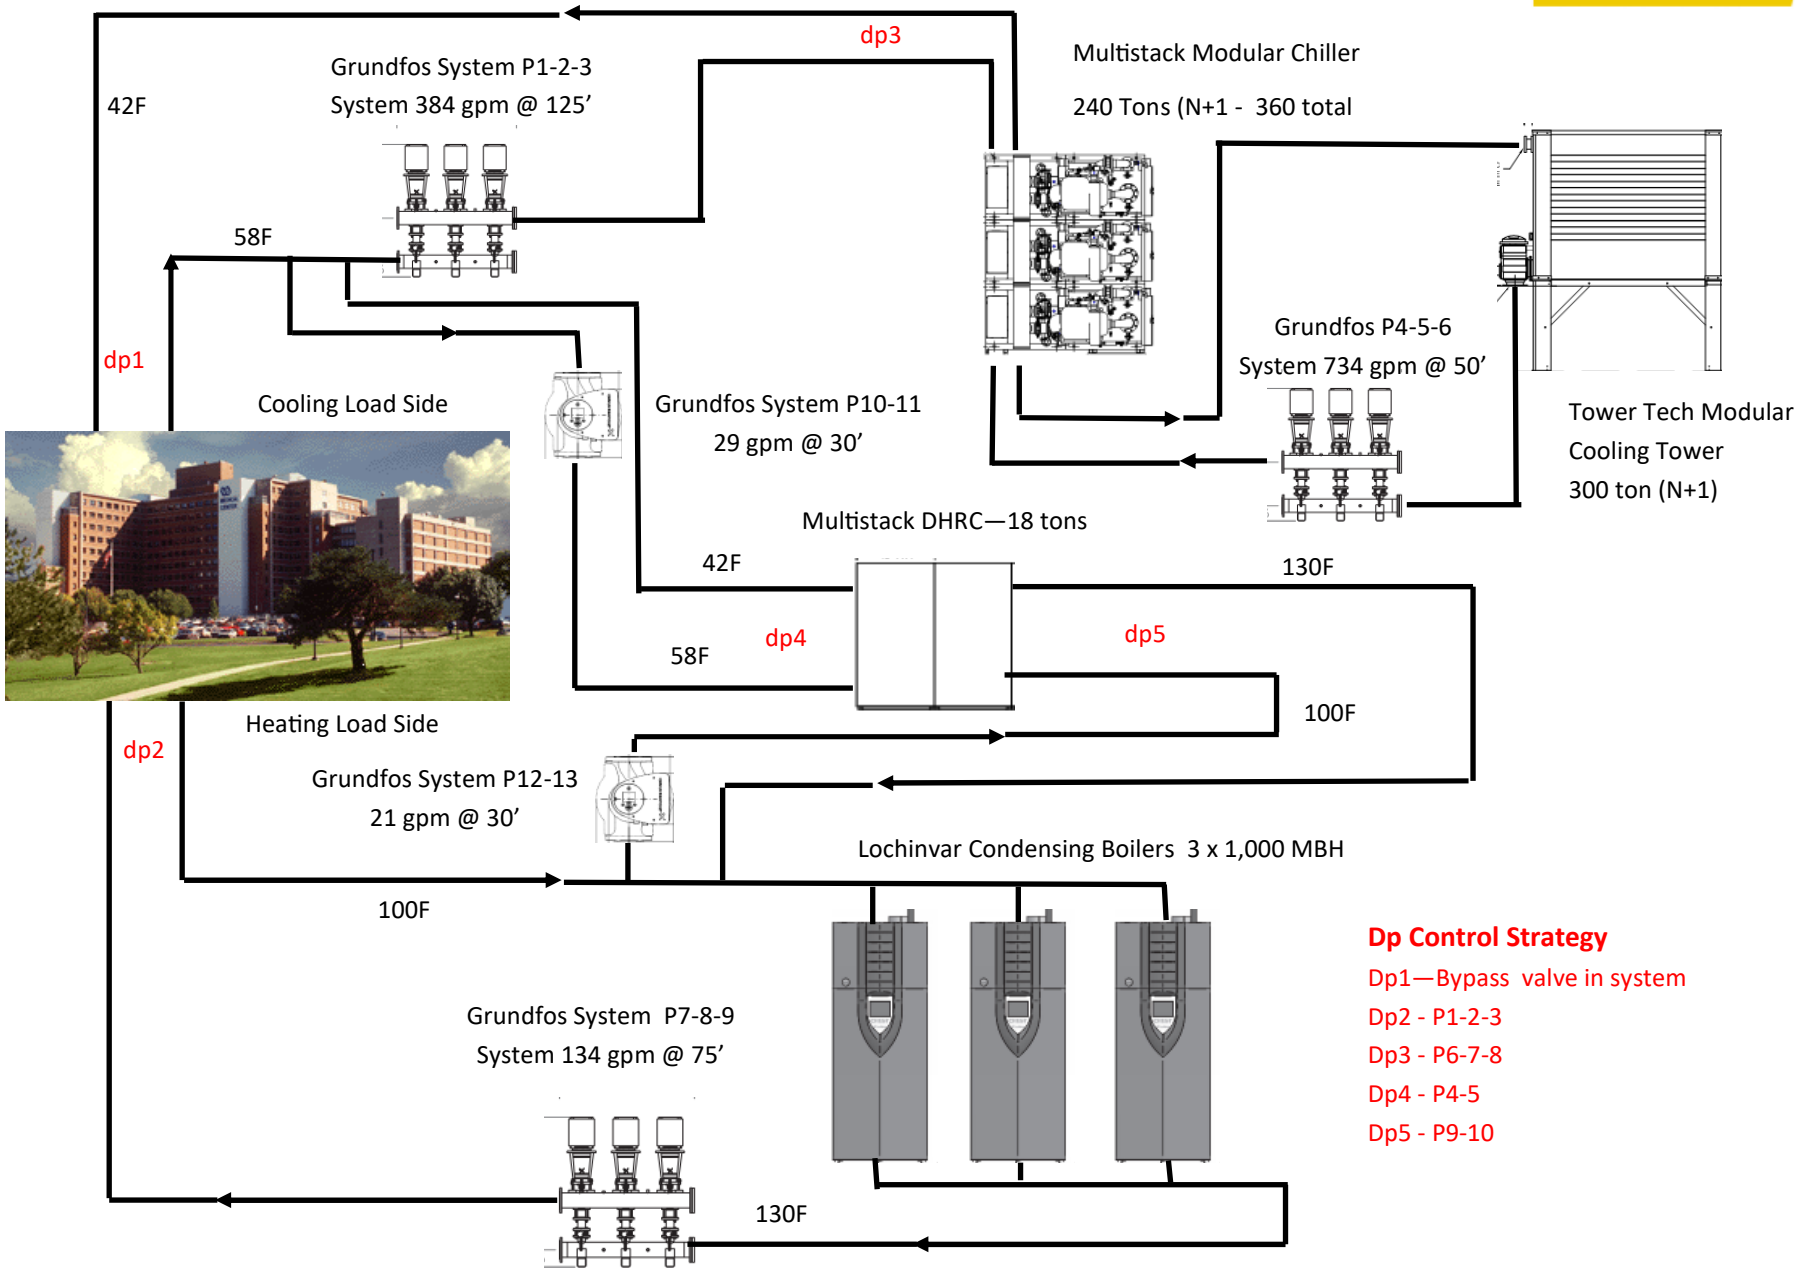

Dp Control Strategy

Dp1—Bypass valve in system

Dp2 - P1-2-3

Dp3 - P6-7-8

Dp4 - P4-5

Dp5 - P9-10